


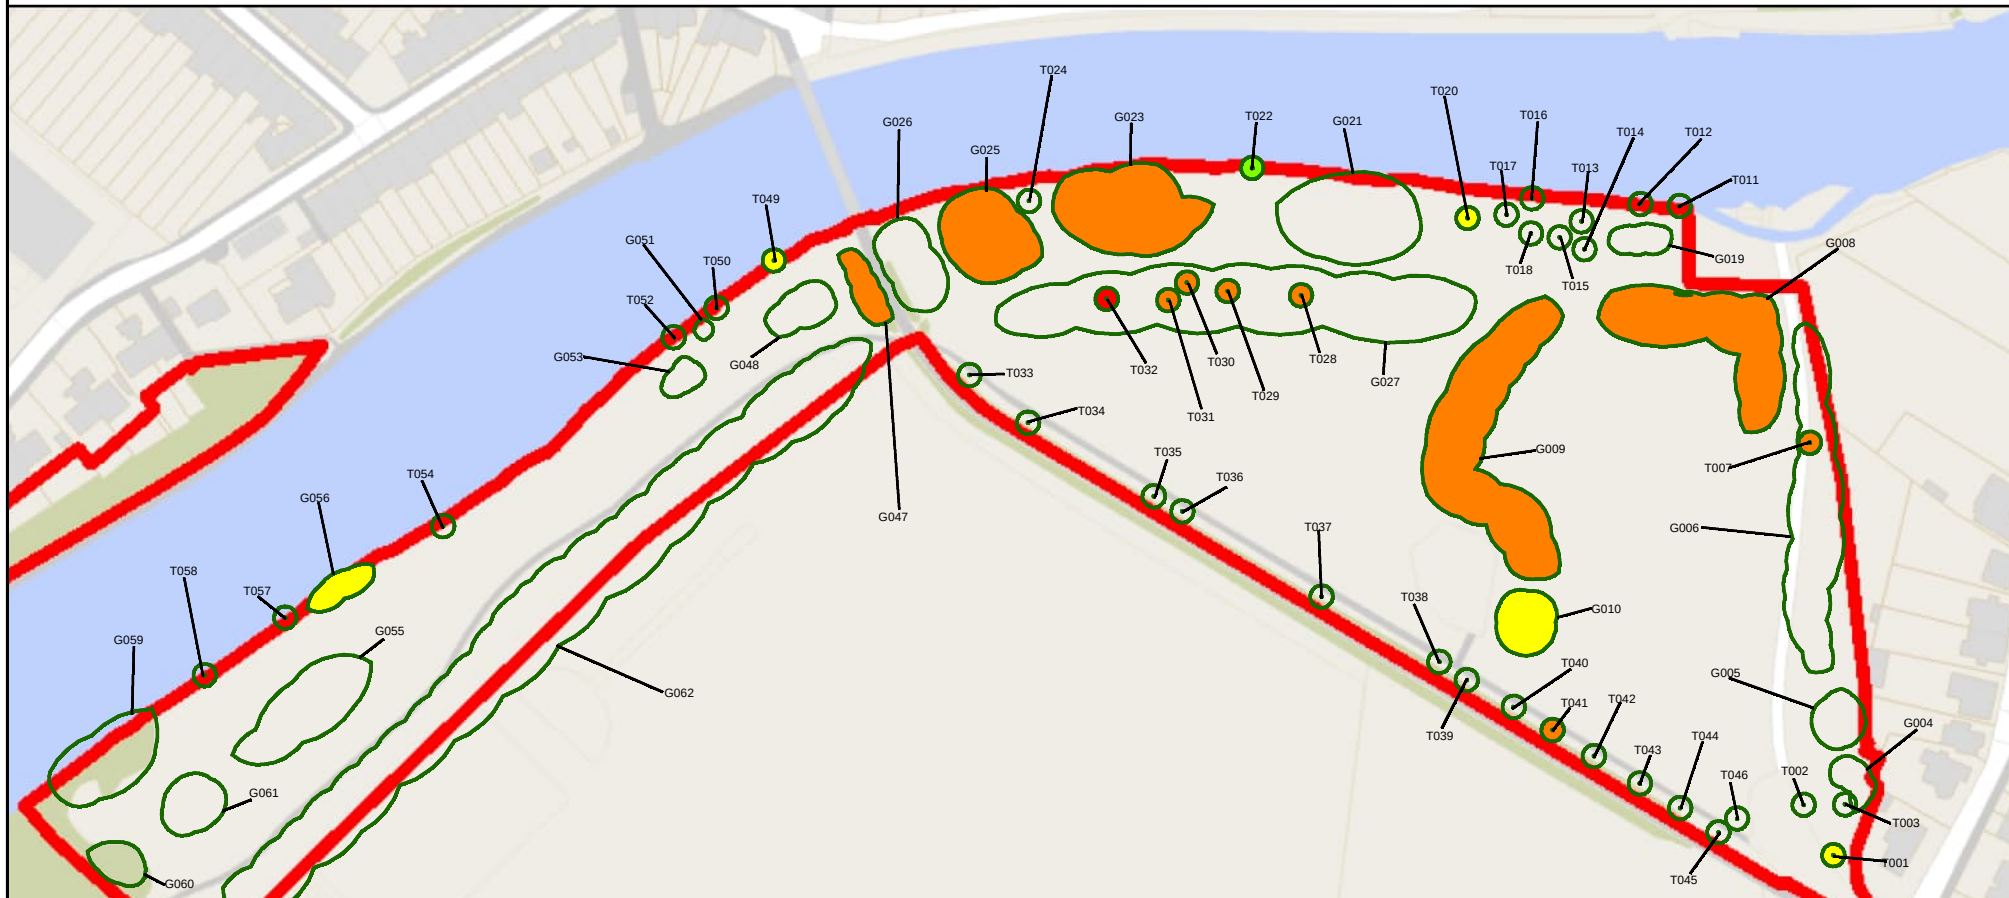

Legend

 Town_Council_region

2,000

Crown copyright 2025 OS AC0000808715

Llanerch Arboriculture

4 Cleveland Street, Shrewsbury

Tel: 07977 205992 Web: www.llanercharboriculture.co.uk

Castlewalk Park, Underdale Rd, Shrewsbury

SCALE : 1 : 2000 @ A4 DATE : 07/10/2025

Appendix 3: Tree Survey Plan

Map data shown may contain Ordnance Survey® products supplied by Pear Technology Services Ltd; Email: info@peartechology.co.uk
© Crown Copyright and database rights from date shown above
Ordnance Survey® licence number AC0000822731

