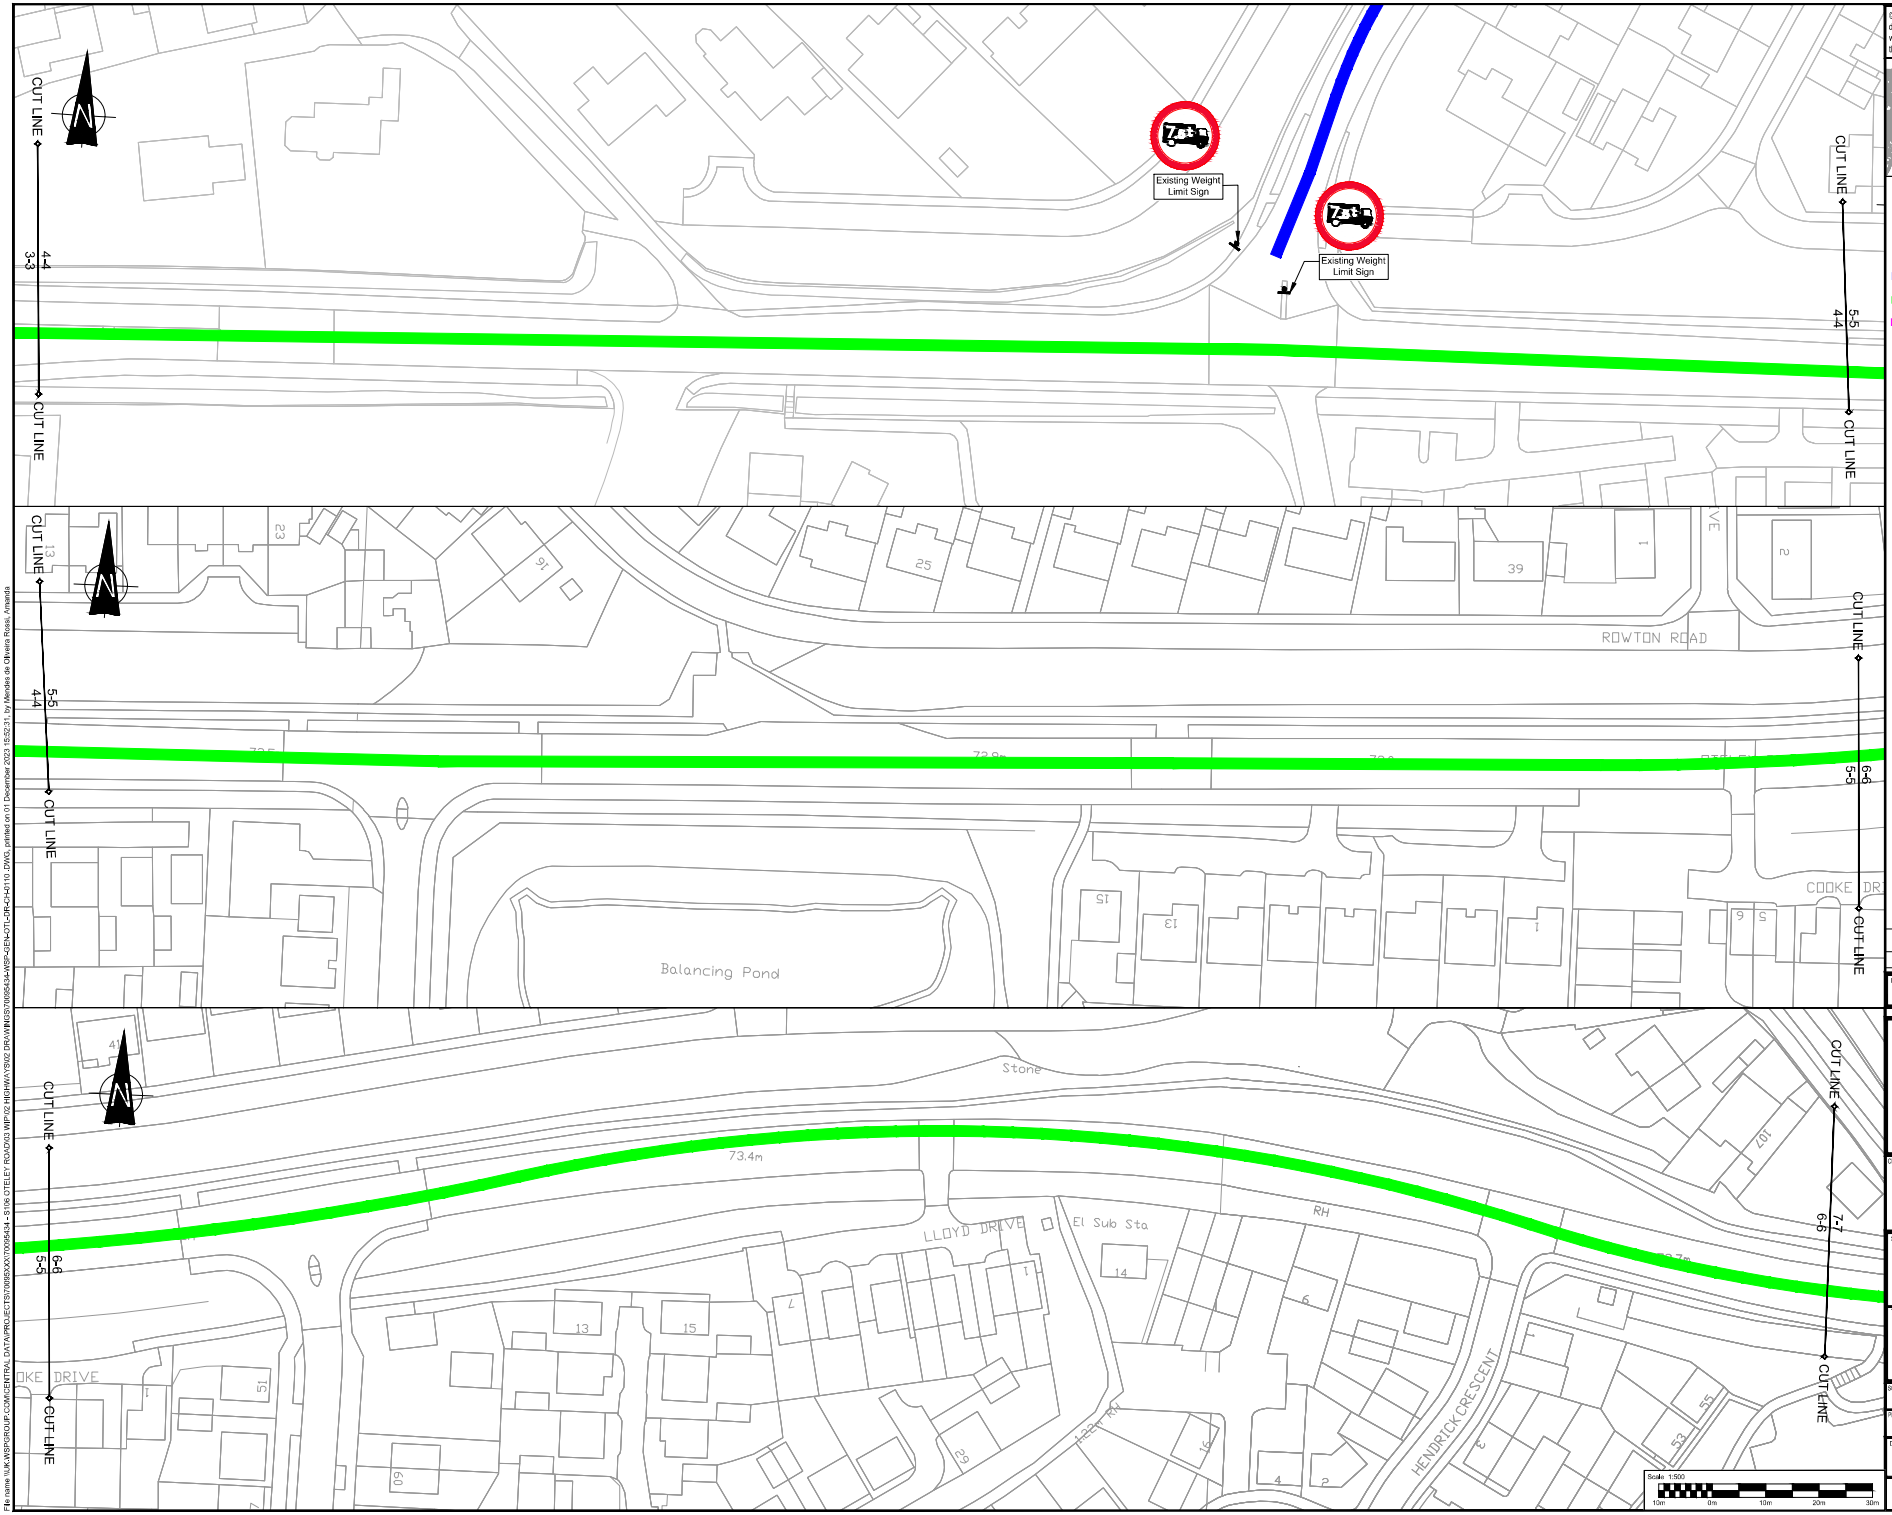

© Crown copyright and database rights 2023 OS 100049049. You are permitted to use this data solely to enable you to respond to, or interact with, the organisation that provided you with the data. You are not permitted to copy, sub-licence, distribute or sell any of this data to third parties in any form.

OTELEY ROAD - LOCATION PLAN

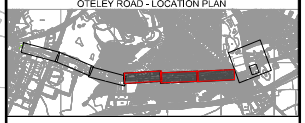

KEY:

- Existing 40mph Speed Limit to remain.
- Existing 30mph Speed Limit to remain.
- Proposed 30mph Speed Limit section.
- Existing National Speed Limit (60mph) to remain.
- Existing Traffic Signs and posts to remain.
- Remove Traffic Signs, posts and foundations to tip off site.
- Proposed Traffic Signs, posts and foundations to be installed.

NOTES:

1. All dimensions are in metres unless otherwise stated.
2. This drawing should be read in conjunction with all other contract works information.
3. Drawing to be printed in colour.
4. The contractor is to check all dimensions on site and report any discrepancies to the Site Supervisor.

REV	DATE	BY	DESCRIPTION	CHK	APP
P01	01/12/2023	A.R	FIRST ISSUE	C.T.	J.E.

DRAWING STATUS: S2 - FOR INFORMATION

wsp
2nd Floor Shirehall, Abbey Foregate, Shrewsbury, SY2 6ND, UK
T+ 44 (0) 1743 501060
wsp.com

CLIENT: Shropshire Council

SITE/PROJECT: Shropshire CIL Projects

TITLE: Oteley Road, Shrewsbury. Consultation Plan Sheet 2 of 3

SCALE @ A1:	CHECKED:	APPROVED:
1 : 500	C.Thomas	J. Eastwood

PROJECT NO:	DESIGNED:	DRAWN:	DATE:
70095434	C.Thomas	A.Rossi	01/12/2023

DRAWING No: 70095434-WSP-GEN-OTL-DR-CH-0110 REV: P01

© WSP UK Ltd

File name \\UK.WSPGROUP.COM\CENTRAL DATA\PROJECTS\70095000\70095434 - S106 OTELEY ROAD\03 WIP\02 HIGHWAYS\02 DRAWINGS\70095434-WSP-GEN-OTL-DR-CH-0110.DWG, plotted on 01 December 2023 15:52:31, by Mendes de Oliveira Rosa, Amanda