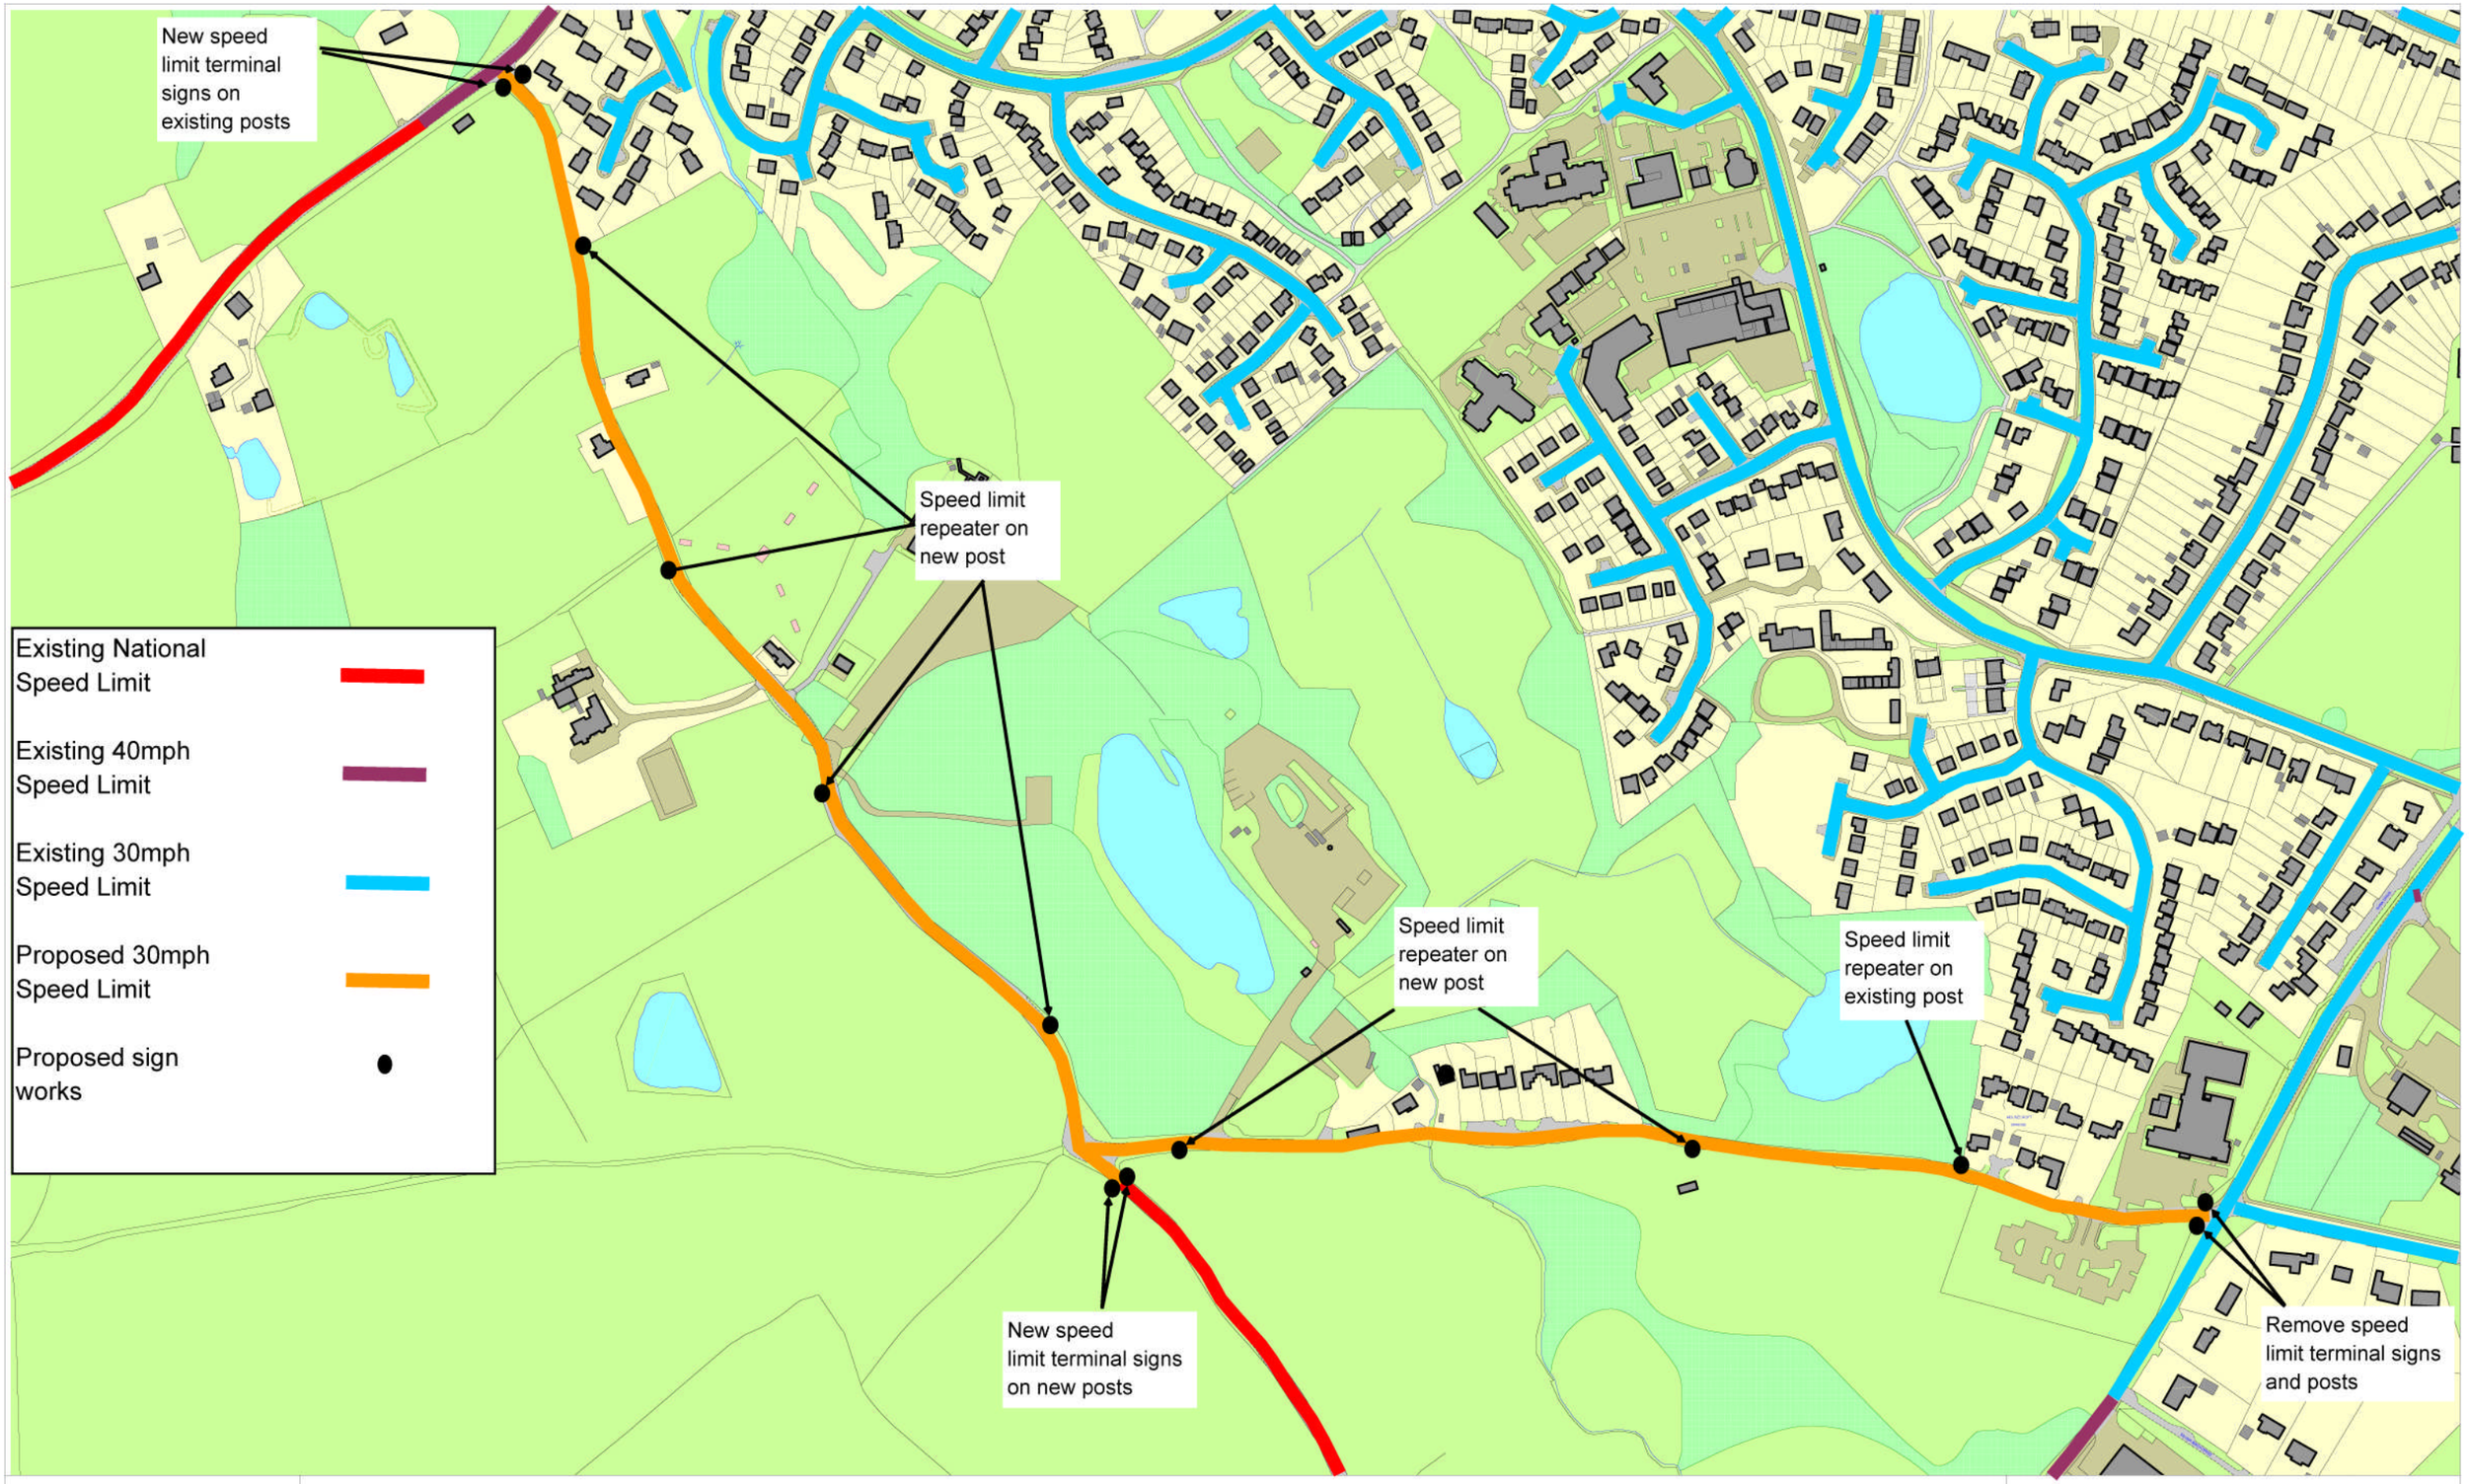

Shropshire Council

Informal Consultation Plan
Speed Limit Proposal - 30mph Speed Limit
Mousecroft Lane and Nobold Lane

SCALE: 1:3500 @ A3
DATE: 19 October 2015
DRAWING NO: SL/MLNL/3/A
DRAWN BY: MJD
:

This map is reproduced from Ordnance Survey material with the permission of Ordnance Survey on behalf of the Controller of Her Majesty's Stationery Office * Crown Copyright. Unauthorised reproduction infringes Crown copyright and may lead to prosecution or civil proceedings.
Shropshire Council 100049049 2015