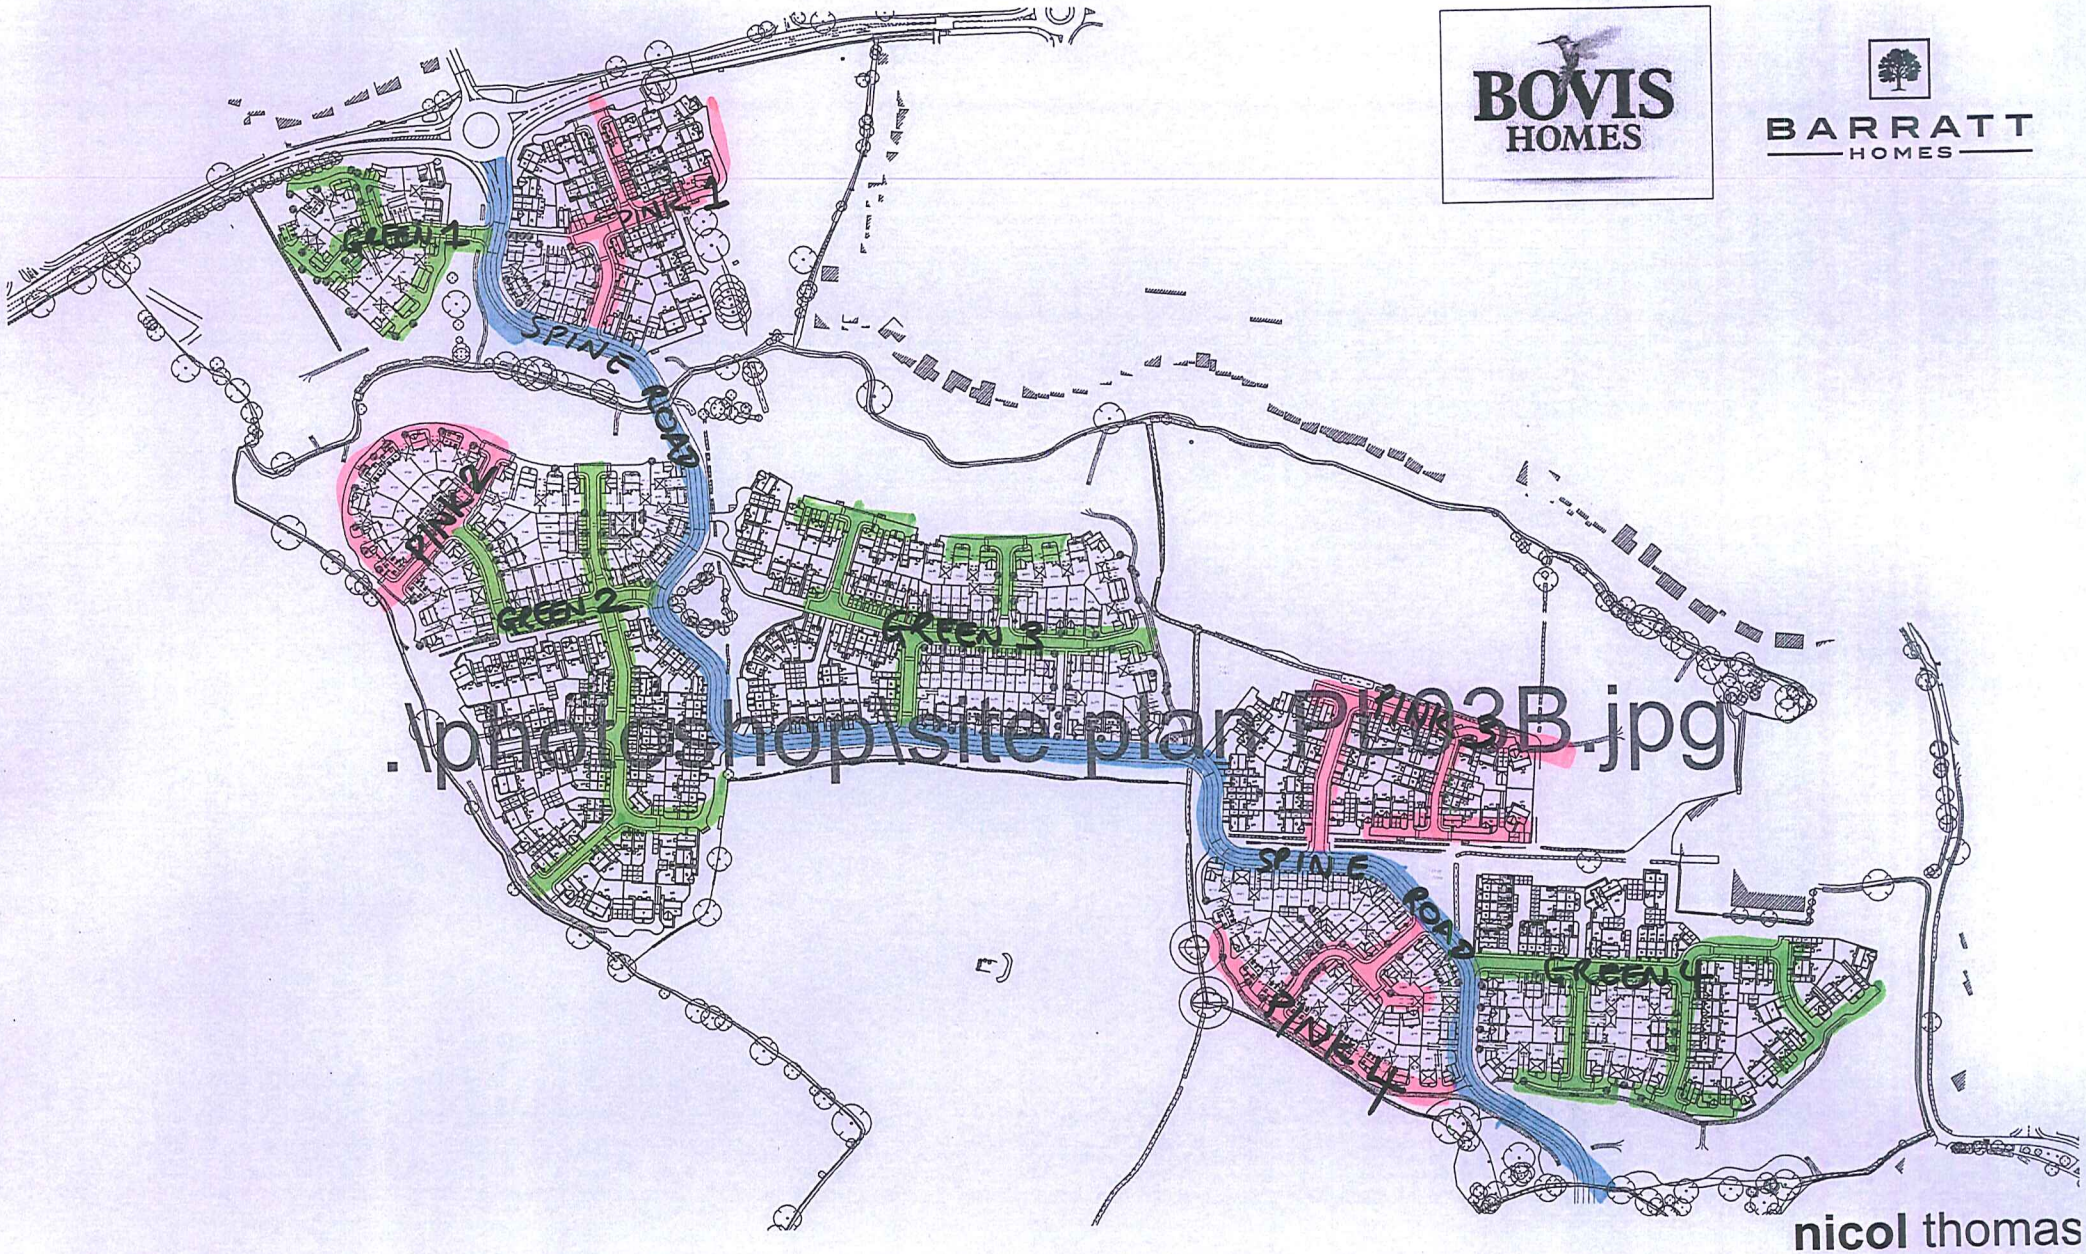

\photos\hop\site plan PL103B.jpg

BOVIS HOMES

BARRATT HOMES

nicol thomas

Revision	Date	Details
Rev A	17.10.14	Layout updated - areas within close proximity to RPA's. Bovis' new layout inserted including amendments that have arisen from setting out requirements
Rev B	23.11.14	Layout updated to correspond with Barratts Master Site Layout. Ponds, swales and landscaping drawings updated.

nicol thomas
architects project managers construction cost consultants CDM co-ordinators
Registered in England and Wales, Reg No. 2140639
Quality Assured to BS EN ISO 9001:1994 Certificate Number GB 4723

Suite 100 1st Floor Fort Dunlop Fort Parkway Birmingham B24 9FD
(Registered Office) t:01902 396222 f:01902 394080 e:birmingham@nicolthomas.com

Also at Oldham

Do not scale from this drawing. All dimensions must be checked and verified before preparing production drawings or commencing works. This drawing and its design is the copyright of Nicol Thomas Ltd and may not be reproduced in any form whatsoever without their prior express written consent.

N

SCALE 1:1000 0m 10m 20m 40m 60m 80m 100m
SCALE 1:1

Client:	Bovis Homes/Barratt Homes			
Job:	Radbrook Phase 2, Shrewbury			
Drawing title:	Composite Site Layout			
Drawing Number: (Job number)	B5881	PL	03	Revision: B
Scale:	1/1000 @ A0			
Date:	02.04.14			
Drawn by/ checked by:	MRB			